Land & Property Services Intellectual Property is protected by Crown Copyright and is reproduced with the permission of Land & Property Services under Delegated Authority from the Controller of Her Majesty's Stationery Office, (C) Crown Copyright and database right Licence No. 2436 (2013).

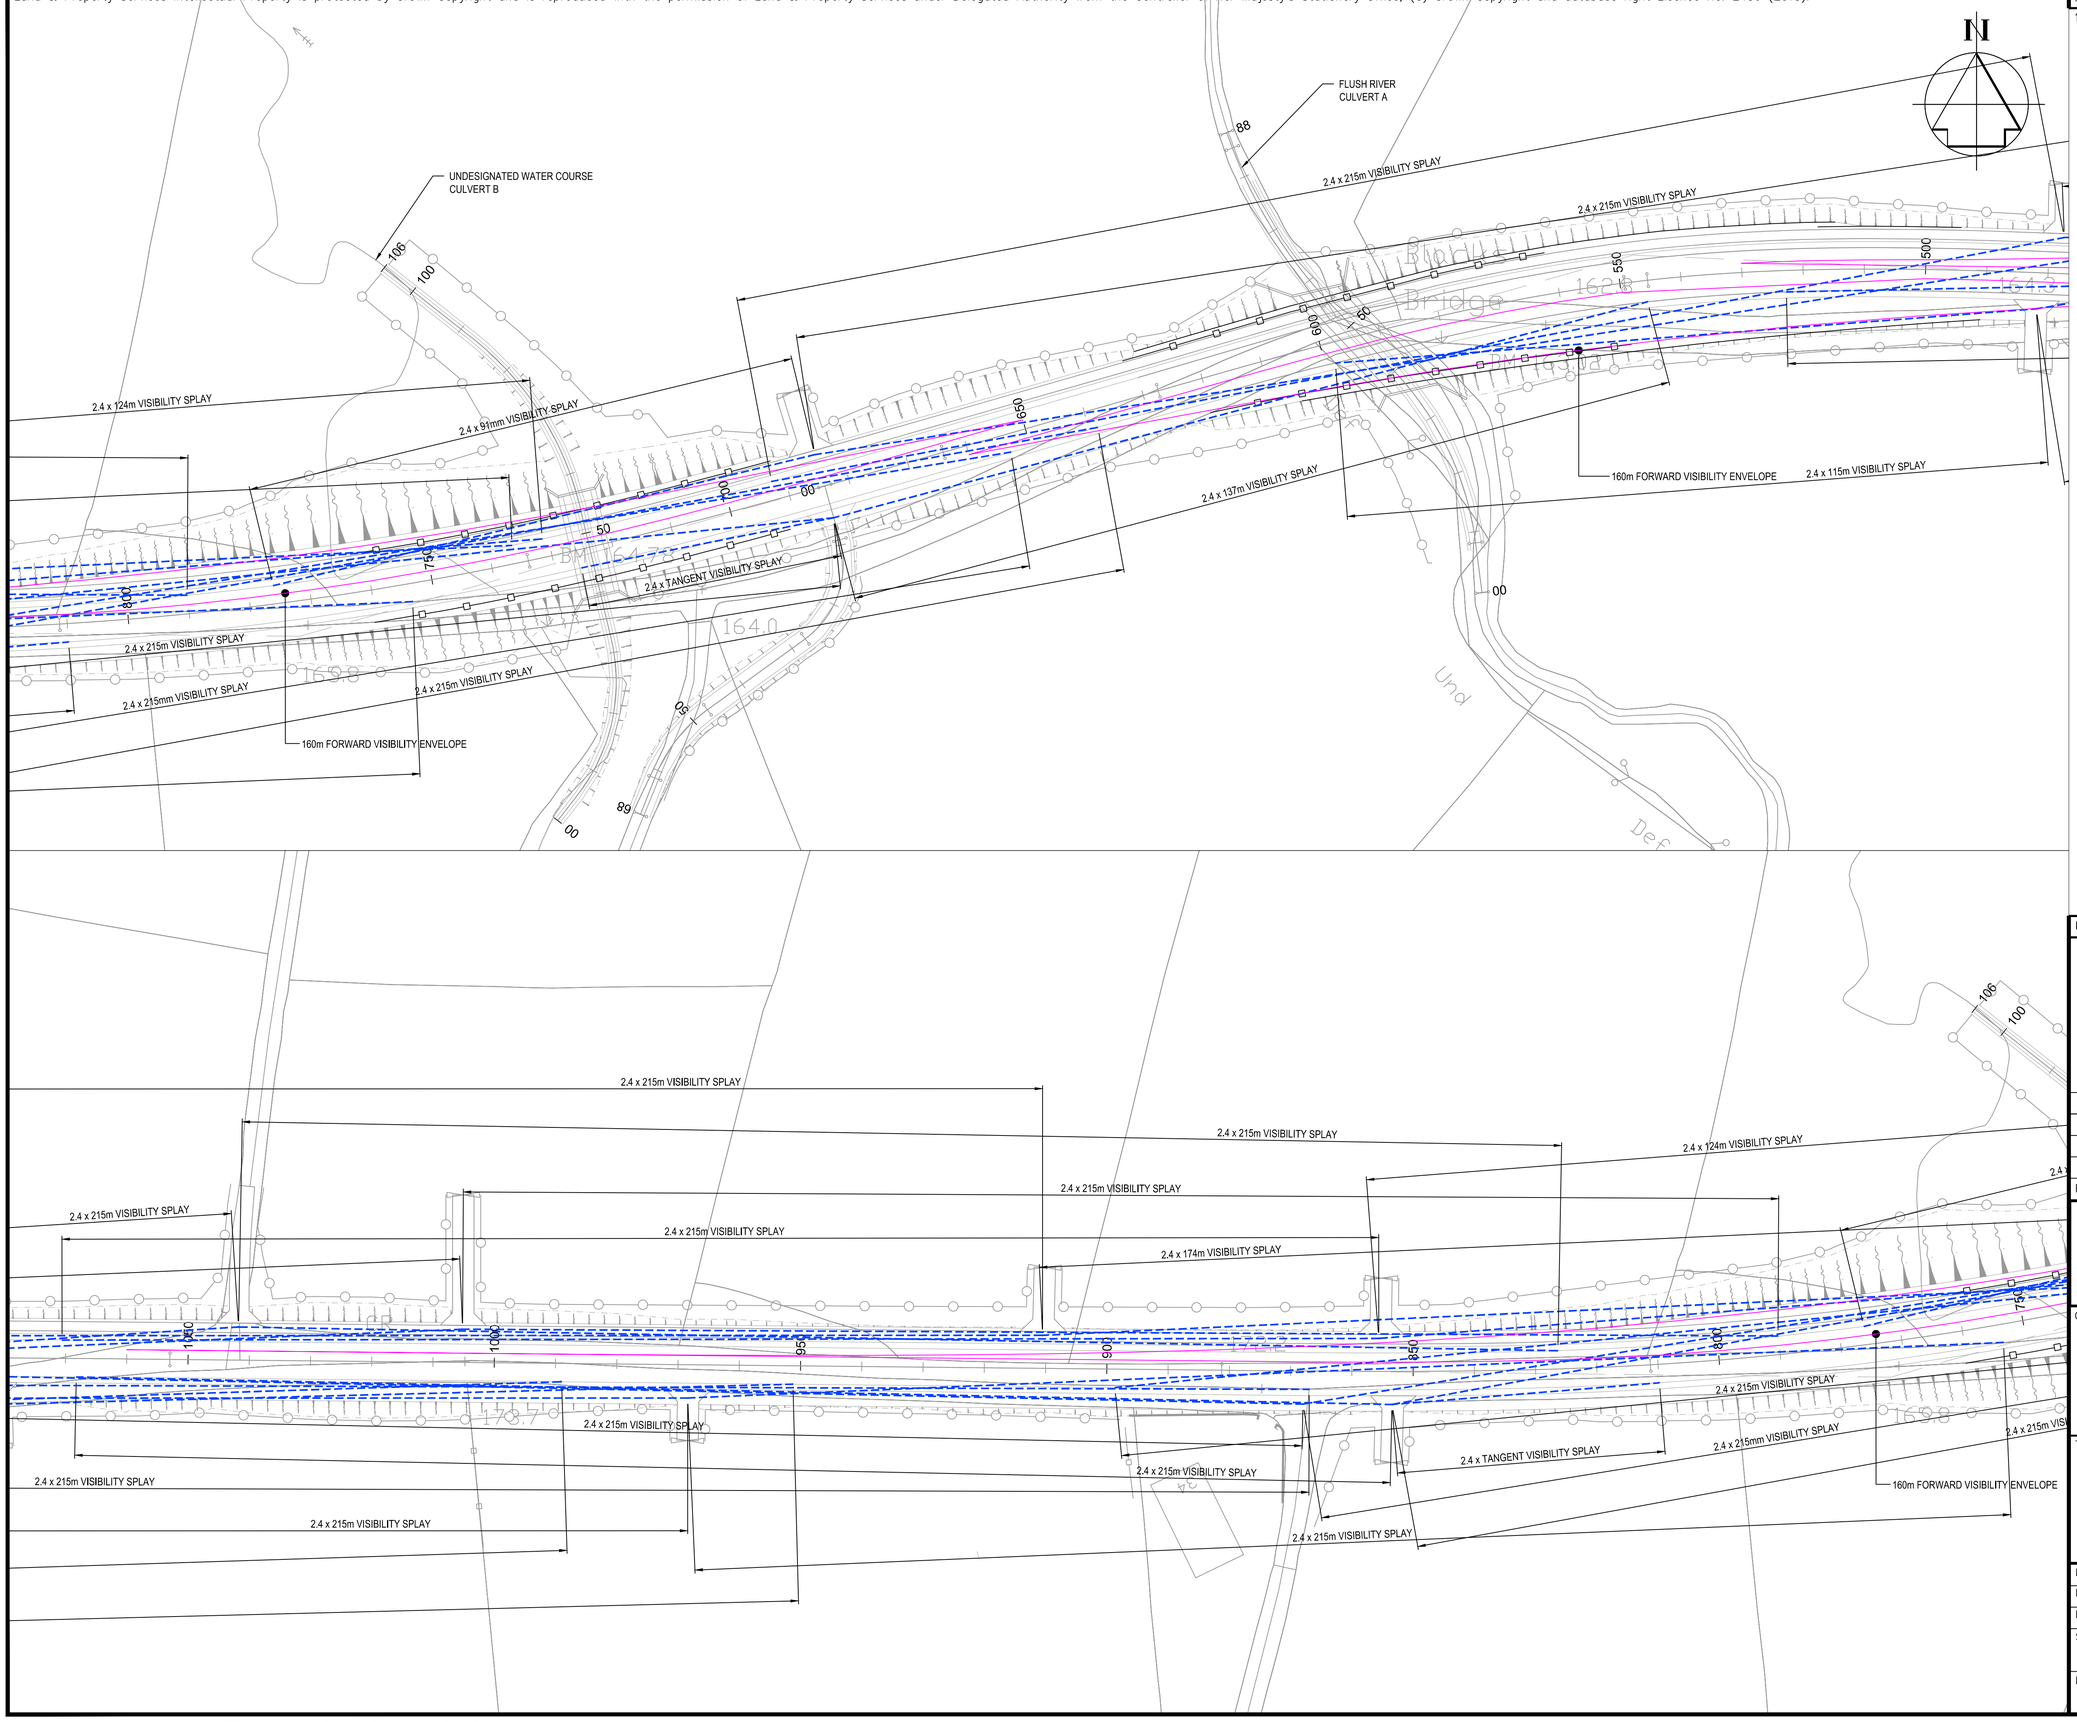

Notes

1. ALL DIMENSIONS ARE IN METERS UNLESS STATED OTHERWISE.

KEY

ROAD RESTRAINT SYSTEM

Key to symbols

Rev	Date	Drawn	Description	Ch'k'd	App'd
D	11/01/19	RW	MINOR AMENDMENTS	MK	MM
C	06/03/15	ML	MINOR AMENDMENTS	MK	SW
B	05/02/15	ML	MINOR AMENDMENTS	ACK	SW
A	25/07/14	ML	ALIGNMENT UPDATED	ACK	SW

becon
generating value from waste

Client

arc 21
Walsh House
Fortwilliam Business Park
35 Dargan Road
Belfast BT3 9LZ

Title

ARC 21 RESIDUAL WASTE TREATMENT PROJECT
PROPOSED VEHICLE SWEPT PATH ANALYSIS AND VISIBILITY SHEET
SHEET 3 OF 4

Designed	MK	02/08/12	Eng.Chk.	SW	02/08/12
Drawn	DS	13/08/12	Coordination	DMcF	02/08/12
Dwg.Chk.	DJM	02/08/12	Approved	SW	02/08/12

Scale @ A1: 1:500
Project: 5090959
CAD file: GE-C-BOG-XX-036-D.dwg
Status: T
Drawing No: GE-C-BOG-XX-036
Rev: D